



LIFT PLAN

COVALENT LITHIUM STICK BUILD MODULES 2 AND 3

Revisions;

A	Issued For Approval	19-May-26	GM		
Rev	Description	Date	Prepared	Checked	Approved

Name

Signature

Date

For LPA Study created by Guy McGowan *Guy McGowan* 19-May-26

For Client Chkd / Appr. by

3rd Party Reviewer Chkd / Appr. by

DISCLAIMER:
THIS DRAWING IS BASED SOLELY ON THE INFORMATION PROVIDED BY THE NAMED CLIENT AND / OR CONTACT PERSON. NO LIFT OR PROCEDURE DESCRIBED HEREIN SHOULD BE CARRIED OUT WITHOUT REFERENCE TO THE SPECIFIC LOADCHART AND / OR OPERATION MANUAL FOR THE CRANE/S AND/OR PLANT DEPICTED. IT IS ASSUMED THAT THE GROUND OR OTHER SUPPORTING STRUCTURE IS LEVEL AND OF SUFFICIENT COMPACTION OR STRENGTH TO SAFELY WITHSTAND IMPOSED LOADINGS FROM THE EQUIPMENT DEPICTED UNDER ALL OPERATING CONDITIONS. CAPACITY AND CONDITION OF ALL RIGGING HARDWARE, SLINGS/CHAINS, SPREADERS, ETC. HAVE NOT BEEN CHECKED IT REMAINS THE RESPONSIBILITY OF THE LIFTING CONTRACTOR TO ENSURE ITEM IS RIGGED WITH LIFTING HARDWARE OF SUFFICIENT CAPACITY. IT REMAINS THE RESPONSIBILITY OF THE LIFTING CONTRACTOR TO ENSURE A STABLE, SECURE LIFT.

CRANE DETAILS - SINGLE CRANE LIFT		
MAKE	TADANO	
MODEL	ATF 130G-5	
CRANE MRC	130	t
LMI CODE	11	
CONFIGURATION	HA	
COUNTERWEIGHT	42.3	t
MAIN BOOM LENGTH	56	m
MAIN BOOM CONFIG.	92,92,92,92,92	%
JIB TYPE / OFFSET	NOT FITTED	*
JIB LENGTH	-	m
MAIN / AUX. HOOK?	MAIN	
OEM CHART WIND SPEED	10	m/sec


LOAD DETAILS		
MAX. LOAD SHARE	4700	kg
CRANE COMPONENTS	757	kg
RIGGING	48	kg
TOTAL LIFT WEIGHT	5505	kg

LIFT DETAILS		
MAXIMUM LIFT RADIUS	34000	m
WLL AT MAX. RADIUS	7100	kg
UTILISATION	77.5	%
SPARE CAPACITY	1595	kg

REEVING CHECK		
LINE PULL	8700	kg
No. OF PARTS	1	
FACTORED LINE PULL	8700	kg
LOAD TO HOOK	5505	kg
REEVING UTILISATION	63.3	%

GROUND BEARING PRESSURES (MAXIMUM)				
OUTRIGGER PAD SIZE	1.2	x	1.2	m
OUTRIGGER PAD AREA	1.44			m2
OUTRIGGER PAD WEIGHT	0.1			t
MAXIMUM JACK FORCE	50			t
TOTAL DOWN FORCE	50.1			t
PRESSURE UNDER PAD	34.8			t/m2
PRESSURE UNDER PAD	341.3			kPa

TOTAL LIFTED WEIGHT CALCULATIONS (ALL WEIGHTS IN KILOGRAMS)						
CRANE COMPONENTS - TADANO ATF 130G-5						
MAIN HOOK	3 SHEAVE WLL 63t					600
MAIN ROPE	2.24	kg/m	35	m HEIGHT	2	FALLS 157
SUB TOTAL - CRANE COMPONENTS						757
RIGGING COMPONENTS						
ITEM	DESCRIPTION			WEIGHT	QTY	MASS
1	6m 10mm TWO LEG G80 CHAIN SLINGS			34	1	34
2	SHACKLES - 25t (STD)			14	1	14
SUB TOTAL - RIGGING COMPONENTS						48
LOAD - STICK BUILD MODULE 1						4700
TOTAL LIFTED WEIGHT						5505

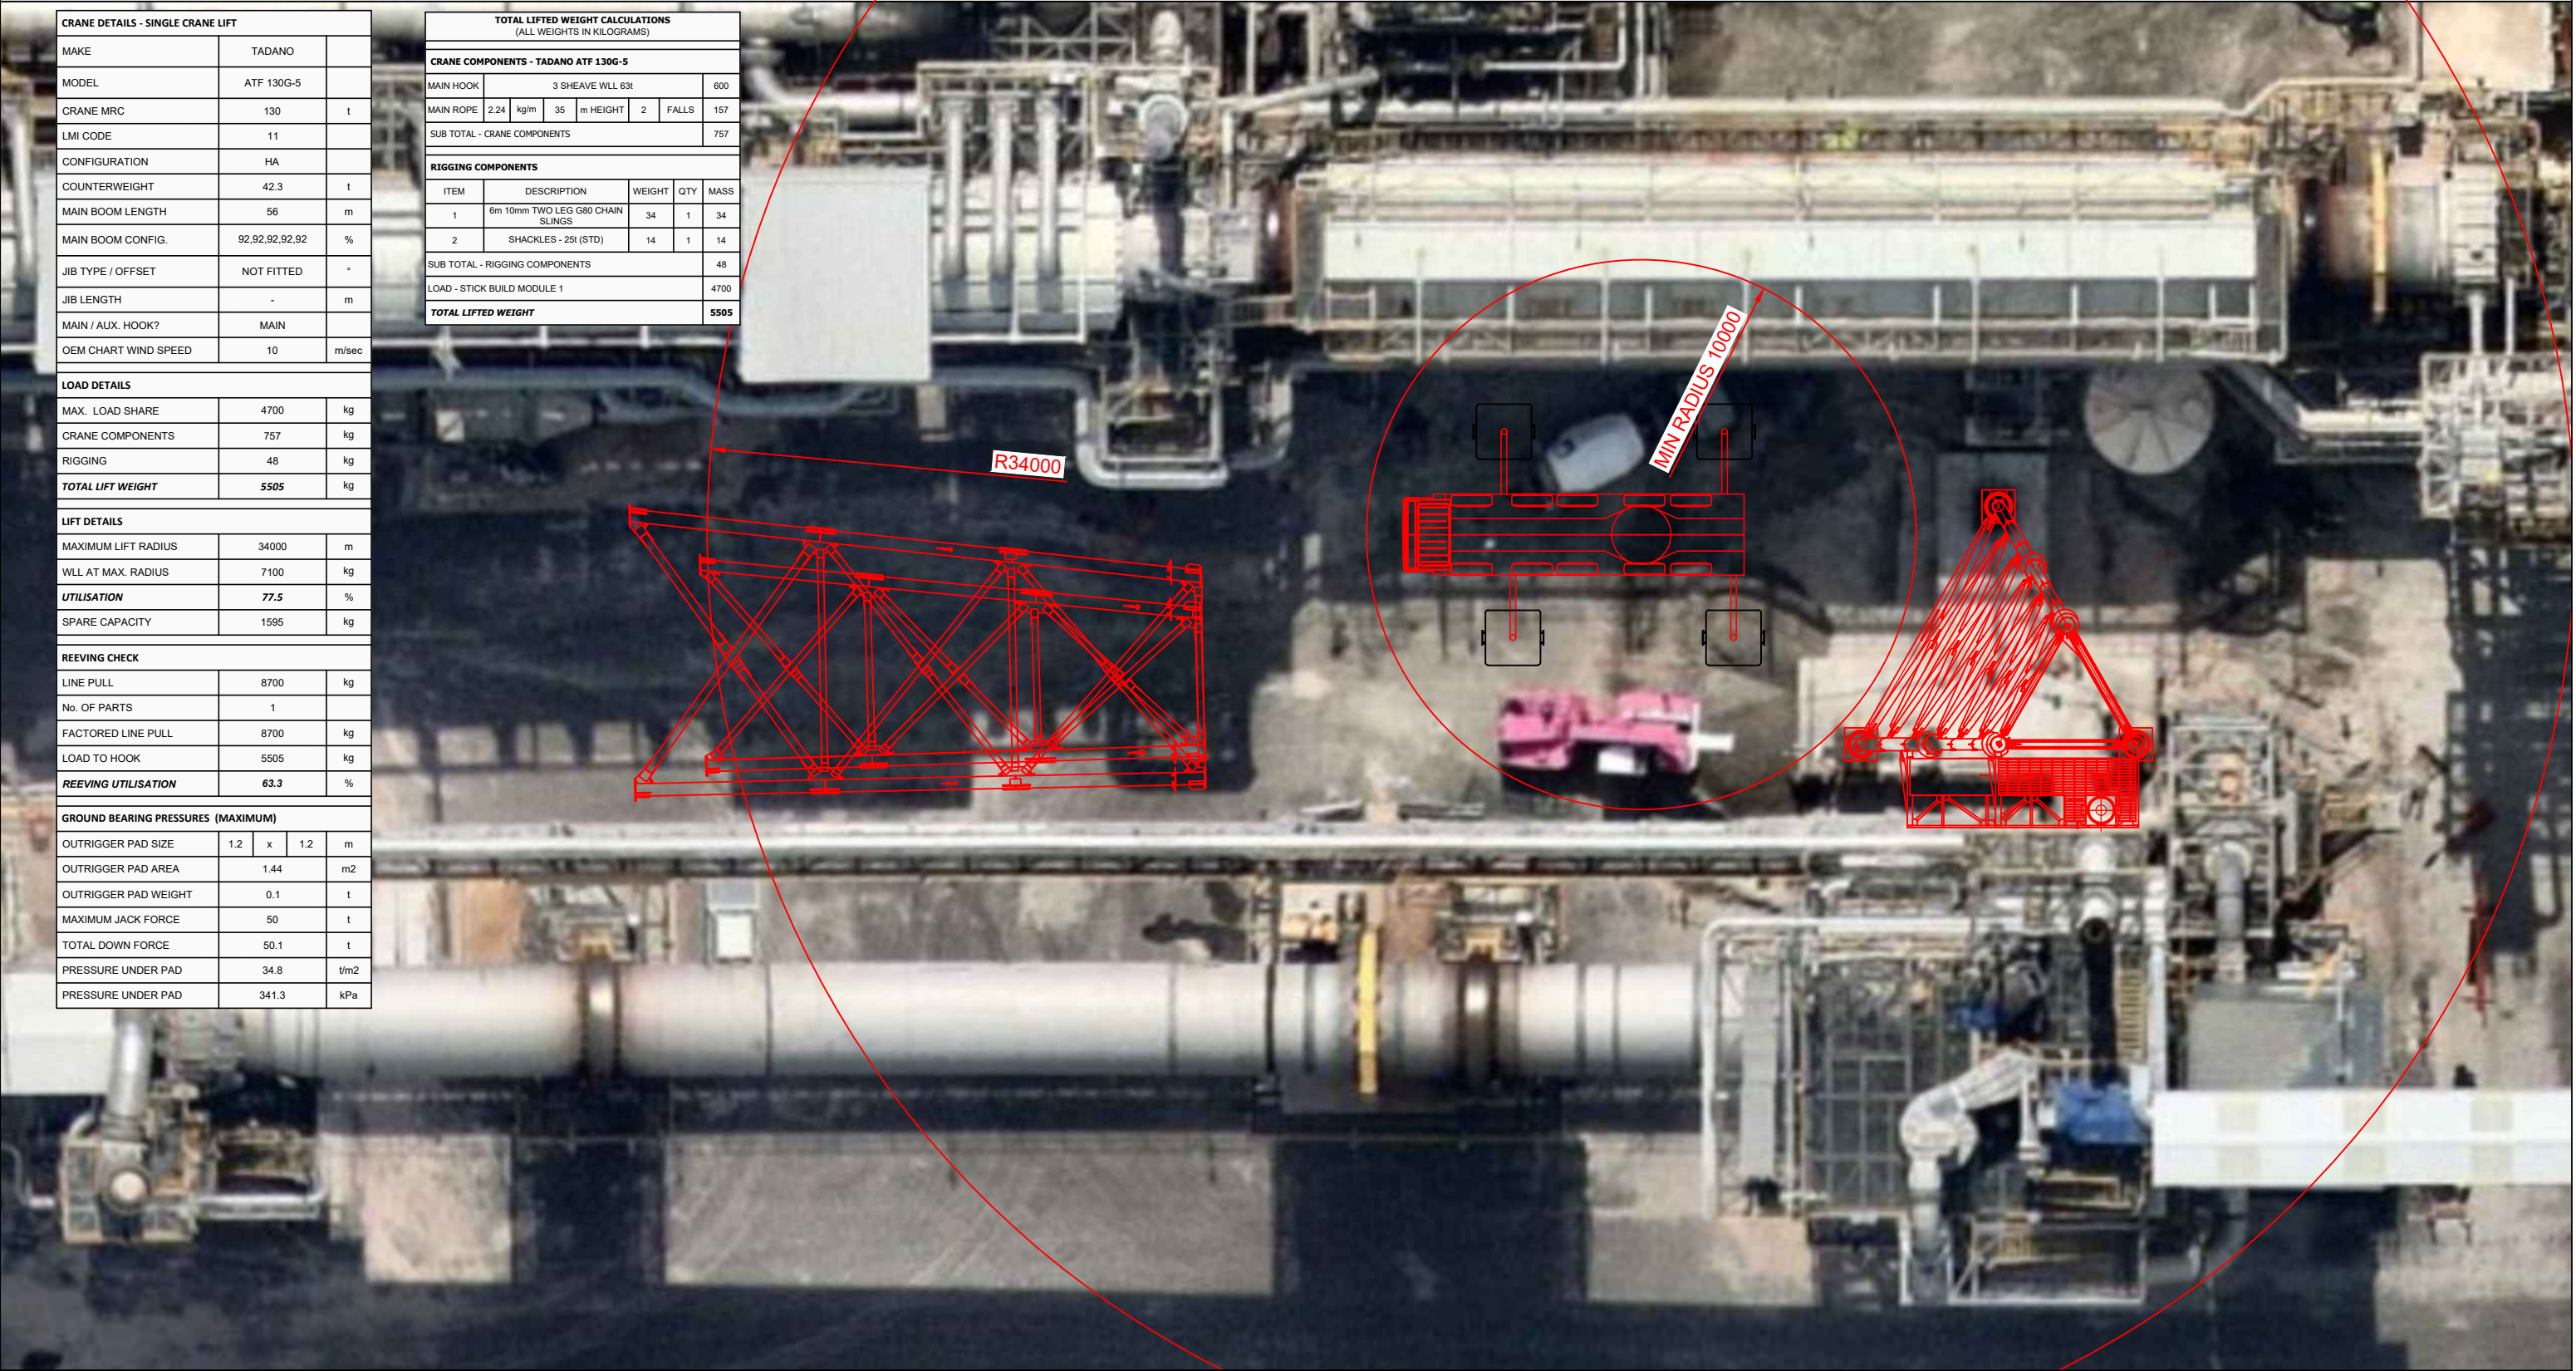


LPA LIFT PLAN AUSTRALIA	TITLE: STICK BUILD MODULE 2 and 3	SITE CONTACT: JOHN RIORDAN	DRAWN: GM	19.05.26	REVISIONS							SCALE: NTS	DRAWING No. CCA-15-03	REV A
	PROJECT: STACK TOWERS	SITE ADDRESS: COVALENT LITHIUM KWINANA	CHECKED: GM											
			APPR. CLIENT			A	14.05.26	ISSUED FOR APPROVAL						
			APPR. CLIENT			REV	DATE	DESCRIPTION	CHKD	APPR.				

CRANE DETAILS - SINGLE CRANE LIFT		
MAKE	TADANO	
MODEL	ATF 130G-5	
CRANE MRC	130	t
LMI CODE	11	
CONFIGURATION	HA	
COUNTERWEIGHT	42.3	t
MAIN BOOM LENGTH	56	m
MAIN BOOM CONFIG.	92,92,92,92,92	%
JIB TYPE / OFFSET	NOT FITTED	°
JIB LENGTH	-	m
MAIN / AUX. HOOK?	MAIN	
OEM CHART WIND SPEED	10	m/sec
LOAD DETAILS		
MAX. LOAD SHARE	4700	kg
CRANE COMPONENTS	757	kg
RIGGING	48	kg
TOTAL LIFT WEIGHT	5505	kg
LIFT DETAILS		
MAXIMUM LIFT RADIUS	34000	m
WLL AT MAX. RADIUS	7100	kg
UTILISATION	77.5	%
SPARE CAPACITY	1595	kg
REEVING CHECK		
LINE PULL	8700	kg
No. OF PARTS	1	
FACTORED LINE PULL	8700	kg
LOAD TO HOOK	5505	kg
REEVING UTILISATION	63.3	%
GROUND BEARING PRESSURES (MAXIMUM)		
OUTRIGGER PAD SIZE	1.2 x 1.2	m
OUTRIGGER PAD AREA	1.44	m2
OUTRIGGER PAD WEIGHT	0.1	t
MAXIMUM JACK FORCE	50	t
TOTAL DOWN FORCE	50.1	t
PRESSURE UNDER PAD	34.8	t/m2
PRESSURE UNDER PAD	341.3	kPa

TOTAL LIFTED WEIGHT CALCULATIONS (ALL WEIGHTS IN KILOGRAMS)								
CRANE COMPONENTS - TADANO ATF 130G-5								
MAIN HOOK		3 SHEAVE WLL 63t:				600		
MAIN ROPE		2.24	kg/m	35	m HEIGHT	2	FALLS	157
SUB TOTAL - CRANE COMPONENTS								757
RIGGING COMPONENTS								
ITEM		DESCRIPTION			WEIGHT	QTY	MASS	
1		6m 10mm TWO LEG G80 CHAIN SLINGS			34	1	34	
2		SHACKLES - 25t (STD)			14	1	14	
SUB TOTAL - RIGGING COMPONENTS								48
LOAD - STICK BUILD MODULE 1								4700
TOTAL LIFTED WEIGHT								5505

DISCLAIMER;
THIS DRAWING IS BASED SOLELY ON THE INFORMATION PROVIDED BY THE NAMED CLIENT AND / OR CONTACT PERSON. NO LIFT OR PROCEDURE DESCRIBED HEREIN SHOULD BE CARRIED OUT WITHOUT REFERENCE TO THE SPECIFIC LOADCHART AND / OR OPERATION MANUAL FOR THE CRANE/S AND/OR PLANT DEPICTED. IT IS ASSUMED THAT THE GROUND OR OTHER SUPPORTING STRUCTURE IS LEVEL AND OF SUFFICIENT COMPACTION OR STRENGTH TO SAFELY WITHSTAND IMPOSED LOADINGS FROM THE EQUIPMENT DEPICTED UNDER ALL. OPERATING CONDITIONS. CAPACITY AND CONDITION OF ALL RIGGING HARDWARE, SLINGS/CHAINS, SPREADERS, ETC. HAVE NOT BEEN CHECKED IT REMAINS THE RESPONSIBILITY OF THE LIFTING CONTRACTOR TO ENSURE ITEM IS RIGGED WITH LIFTING HARDWARE OF SUFFICIENT CAPACITY. IT REMAINS THE RESPONSIBILITY OF THE LIFTING CONTRACTOR TO ENSURE A STABLE, SECURE LIFT.

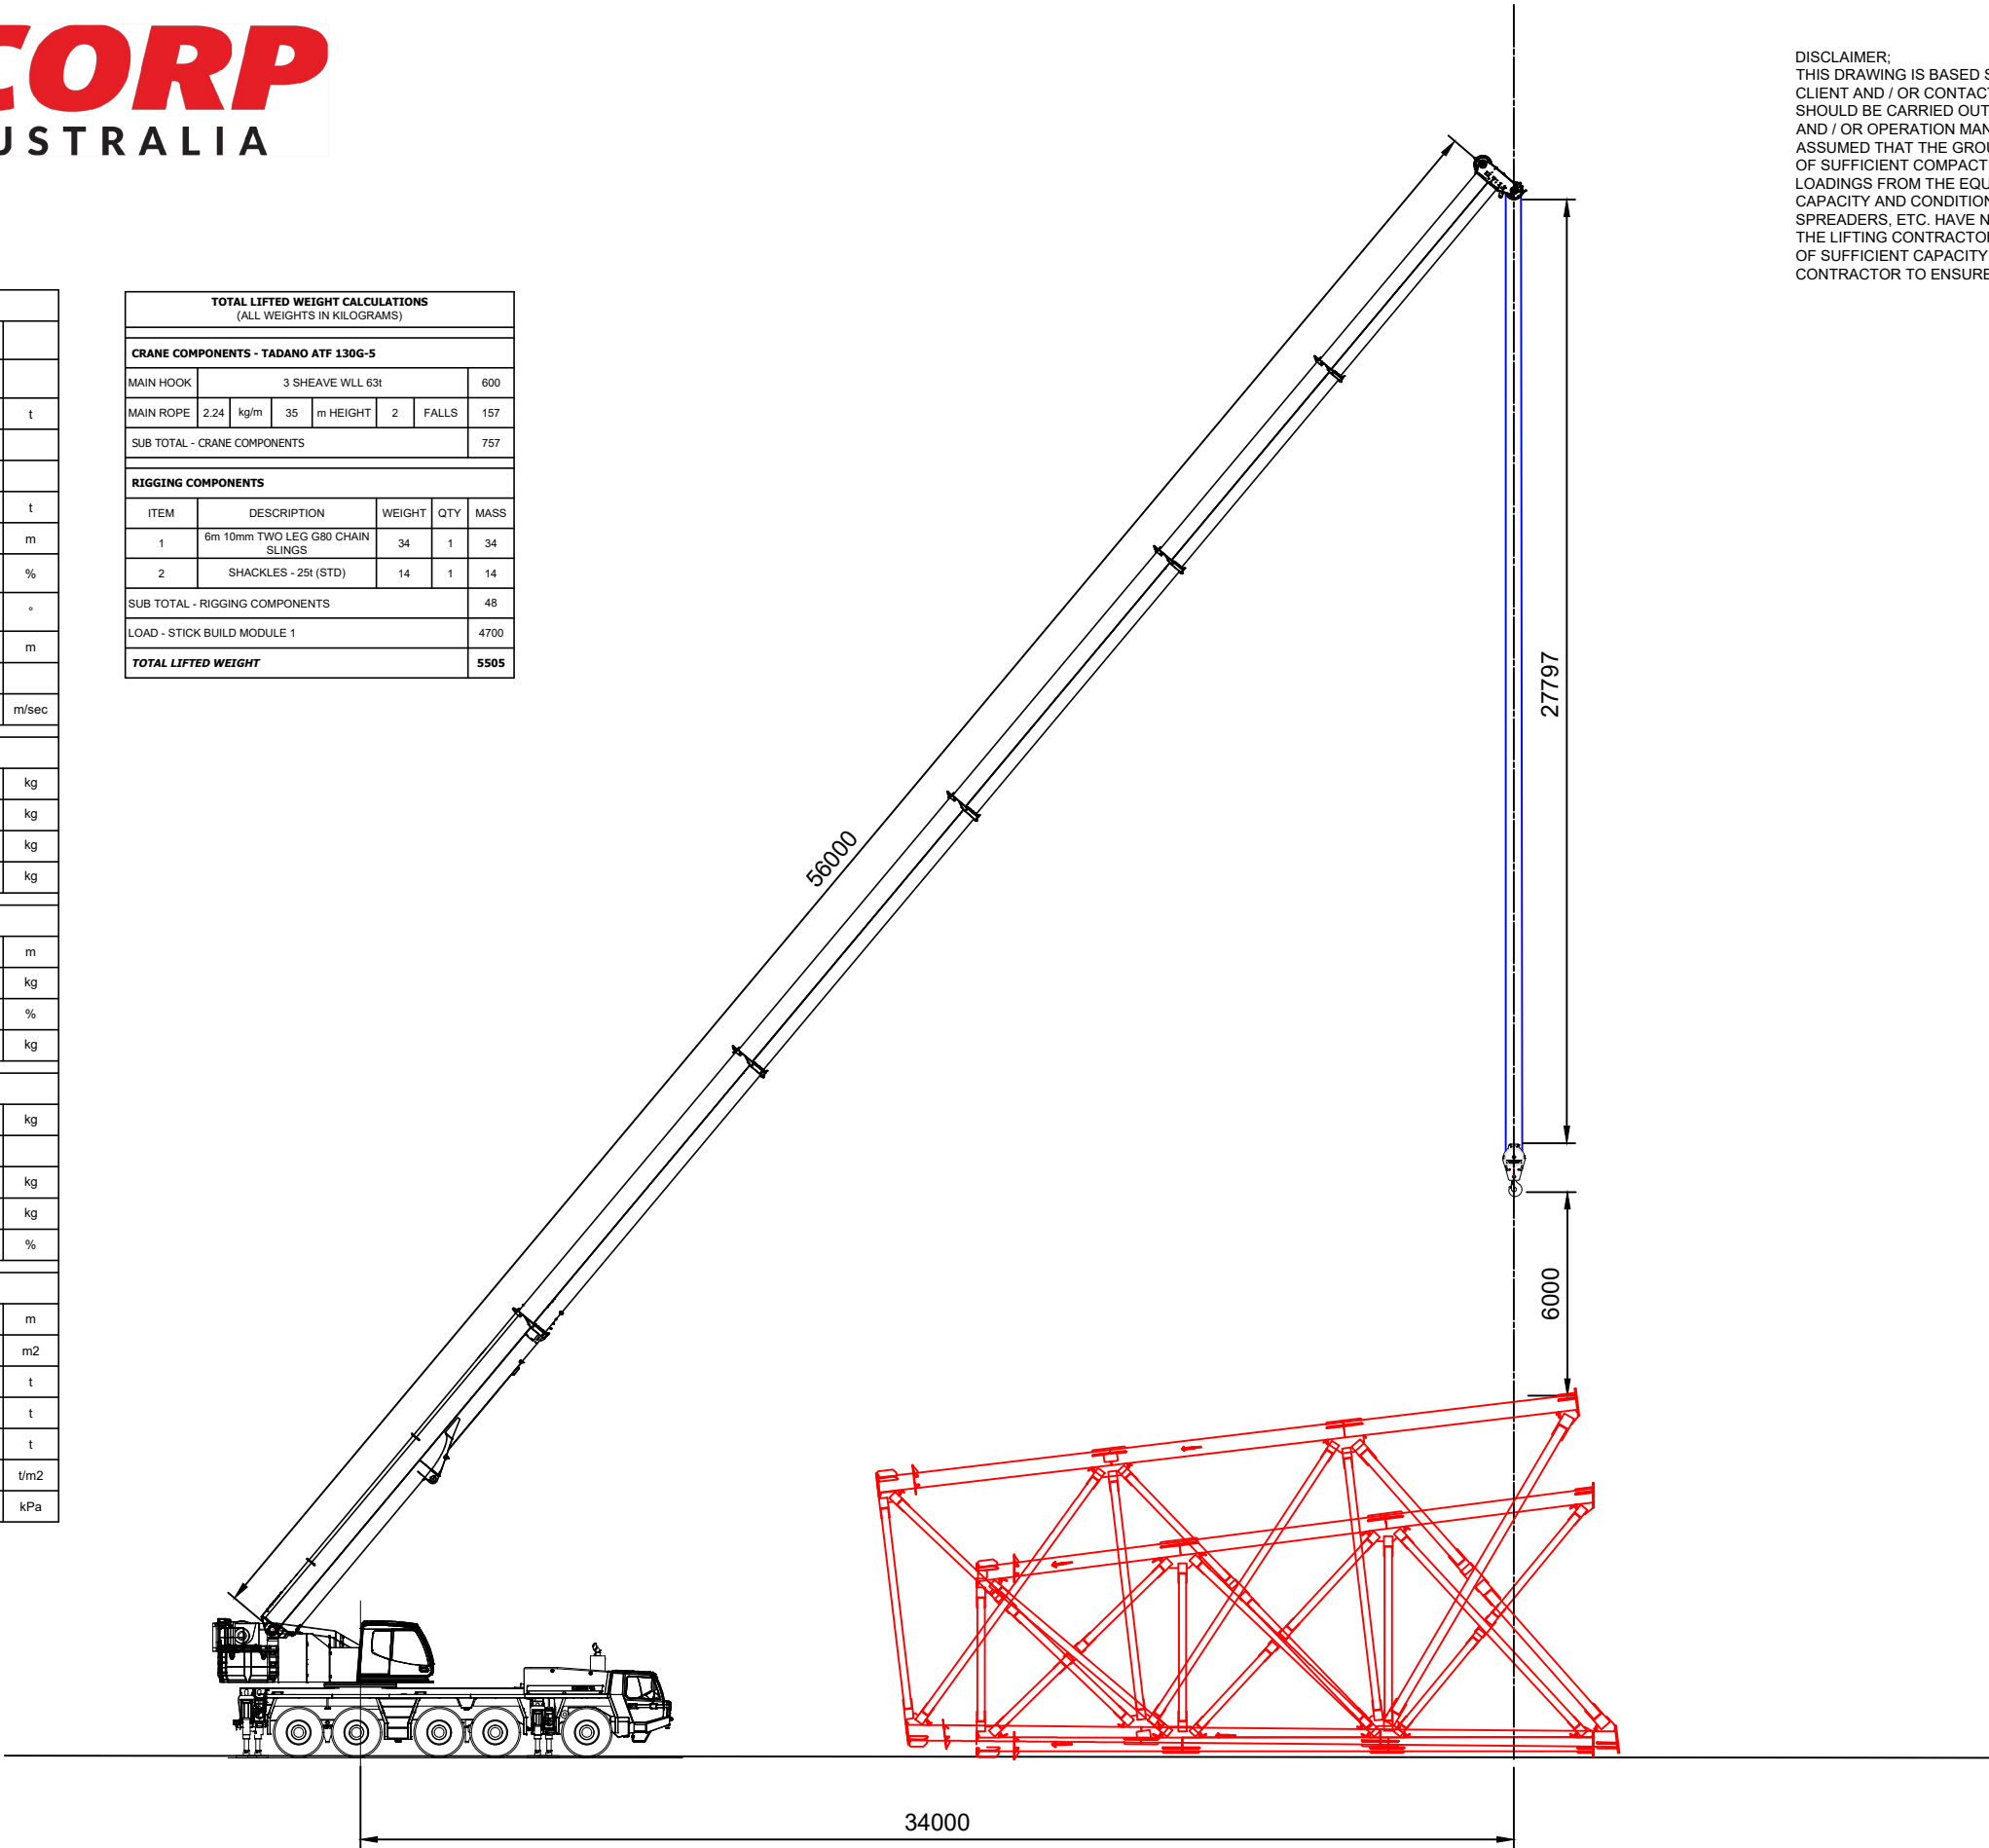

 TADANO		Load rating chart ATF 130G-5													
Working radius [m]	Lifting capacities in metric tons acc. to EN 13000, at telescopic boom Counterweight 42,3t On outriggers, 360° working area Outriggers extended, outrigger base 7,50m												Working radius [m]		
	Boom length [m]														
	47,4 °	47,4 °	47,4 °	51,7 °	51,7 °	56,0 °	60,0 °								
2,7													2,7		
3,0													3,0		
3,5													3,5		
4,0													4,0		
4,5													4,5		
5,0													5,0		
6,0													6,0		
7,0													7,0		
8,0	80	21,4	80	18,6	80	15,7							8,0		
9,0	79	21,4	79	18,6	79	15,7	80	16,6	80	14,3			9,0		
10,0	78	21,4	78	18,6	78	15,7	79	16,6	79	14,3	80	13,2	10,0		
11,0	77	21,4	77	18,6	77	15,7	78	16,6	78	14,3	79	13,2	80	10,6	11,0
12,0	76	21,3	76	18,5	76	15,7	77	16,6	77	14,3	78	13,2	79	10,6	12,0
14,0	73	19,2	73	16,7	73	14,7	75	16,6	75	14,3	77	13,2	78	10,6	14,0
16,0	71	17,4	71	15,2	71	13,3	73	15,8	73	13,7	75	13,2	76	10,6	16,0
18,0	69	15,7	69	13,9	69	12,1	71	14,5	71	12,6	73	12,8	74	10,6	18,0
20,0	66	14,1	66	12,8	66	11,1	69	13,5	69	11,6	71	12,0	73	10,5	20,0
22,0	63	12,7	63	11,8	63	10,3	67	12,2	67	10,8	69	11,2	71	9,7	22,0
24,0	61	11,5	61	10,9	61	9,4	64	11,0	64	10,0	67	10,4	69	9,0	24,0
26,0	58	10,5	58	10,1	58	8,6	62	10,0	62	9,4	65	9,8	67	8,2	26,0
28,0	55	9,6	55	9,3	55	7,9	59	9,2	59	8,7	63	9,0	65	7,5	28,0
30,0	51	8,5	51	8,6	51	7,3	56	8,4	56	8,1	60	8,3	63	6,9	30,0
32,0	48	7,6	48	7,9	48	6,7	53	7,8	53	7,5	58	7,6	61	6,3	32,0
34,0	44	6,8	44	7,4	44	6,2	50	7,1	50	7,0	55	7,1	59	5,8	34,0
36,0	40	6,0	40	6,7	40	5,8	47	6,3	47	6,5	52	6,6	56	5,4	36,0
38,0	36	5,3	36	6,0	36	5,4	43	5,6	43	6,1	49	6,0	54	5,0	38,0
40,0	31	4,7	31	5,4	31	5,1	39	5,0	39	5,7	46	5,4	51	4,6	40,0
42,0	25	4,2	25	4,9	25	4,7	35	4,5	35	5,2	43	4,8	48	4,3	42,0
44,0	16	3,7	16	4,4	16	4,5	31	4,0	31	4,8	39	4,3	45	4,0	44,0
46,0							25	3,6	25	4,3	35	3,9	42	3,8	46,0
48,0							17	3,2	17	3,9	31	3,5	38	3,4	48,0
50,0											25	3,1	35	3,1	50,0
52,0											18	2,8	30	2,8	52,0
54,0													25	2,4	54,0
56,0													18	2,2	56,0
Tel.	Telescoping sequence [%]												Tel.		
1	92	46	0	92	46	92	100	1							
2	92	92	92	92	92	92	100	2							
3	92	92	92	92	92	92	100	3							
4	46	92	92	92	92	92	100	4							
5	46	46	92	46	92	92	100	5							
 [m/s]	10	10	10	10	10	10	10	 [m/s]							
No.	22	23	9	24	10	11	25	No.							



OUTRIGGER REACTION

ATF 130G-5 EU Stage IV (Standard) Main boom (without jib in transport or working position)

CONFIGURATION

Jib - Configuration [m]	0	Slewing angle	Maximum ground bearing load in service in working area	Number of ropes	1
Jib - Adjustment angle [°]	0	Hook block [t Lifting load]	Type: 63 t / Weight: 0,60 t	Usable rope length [m]	194.00 m
Boom length [m]	56.0 m	Weight of slings [t]	0.048 t	Underfloor height [m]	-150.5 m
Boom extension sequence [%]	92-92-92-92	Working radius [m]	34.0 m	Center of gravity X (to slewing center [m])	
Counterweight [t]	42.4 t	Boom angle [°]	55.0 °	Center of gravity Y (to slewing center [m])	
Outrigger base [m]	7.5 m	Lifting load [t] (max. 6.5)	4.7 t		

GROUND FORCES [t]

		Outrigger			
		1	2	3	4
	Slewing angle [°]				
	45.0	45	24	10	18
	130.6	20	50	19	8
	225.0	8	20	49	19
	313.1	18	9	23	46

Maximum ground bearing load in service in working area

At 0 t lifting load

		Outrigger			
		1	2	3	4
	Slewing angle [°]				
	50.0	24	24	21	21
	133.1	22	27	24	19
	224.0	19	24	27	21
	308.1	21	21	24	24

Maximum ground bearing load in service in working area